(6)

SKETCH SHOWING PROVIDING CEMENT CONCRETE TO CROSS ROADS AT MANTAPA PRADESH AREA, IN WARD NO-13 IN SHETTYHALLI SUB DIVISION.

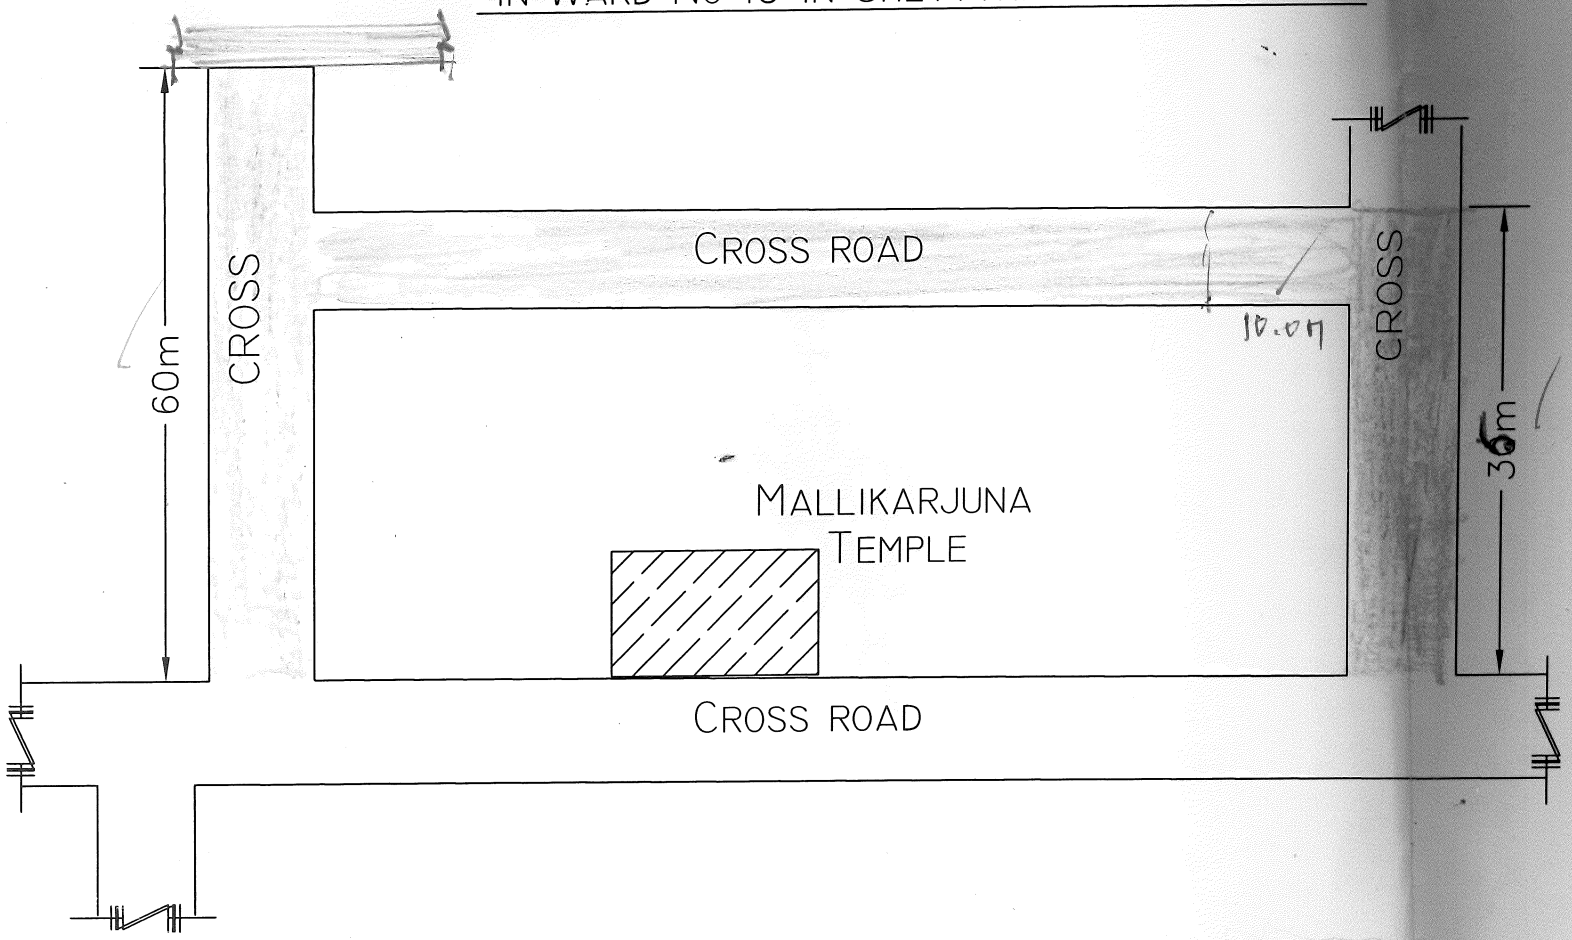

Asst Engineer
Ward No-13

Asst Executive Engineer
Shettyhalli Sub-Division
B.B.M.P

EXECUTIVE ENGINEER
Bruhat Bangalore Mahanagara Palike
Dasarahalli Division, Bangalore

INDEX

– ~~RCC DRAIN~~ CC ROAD